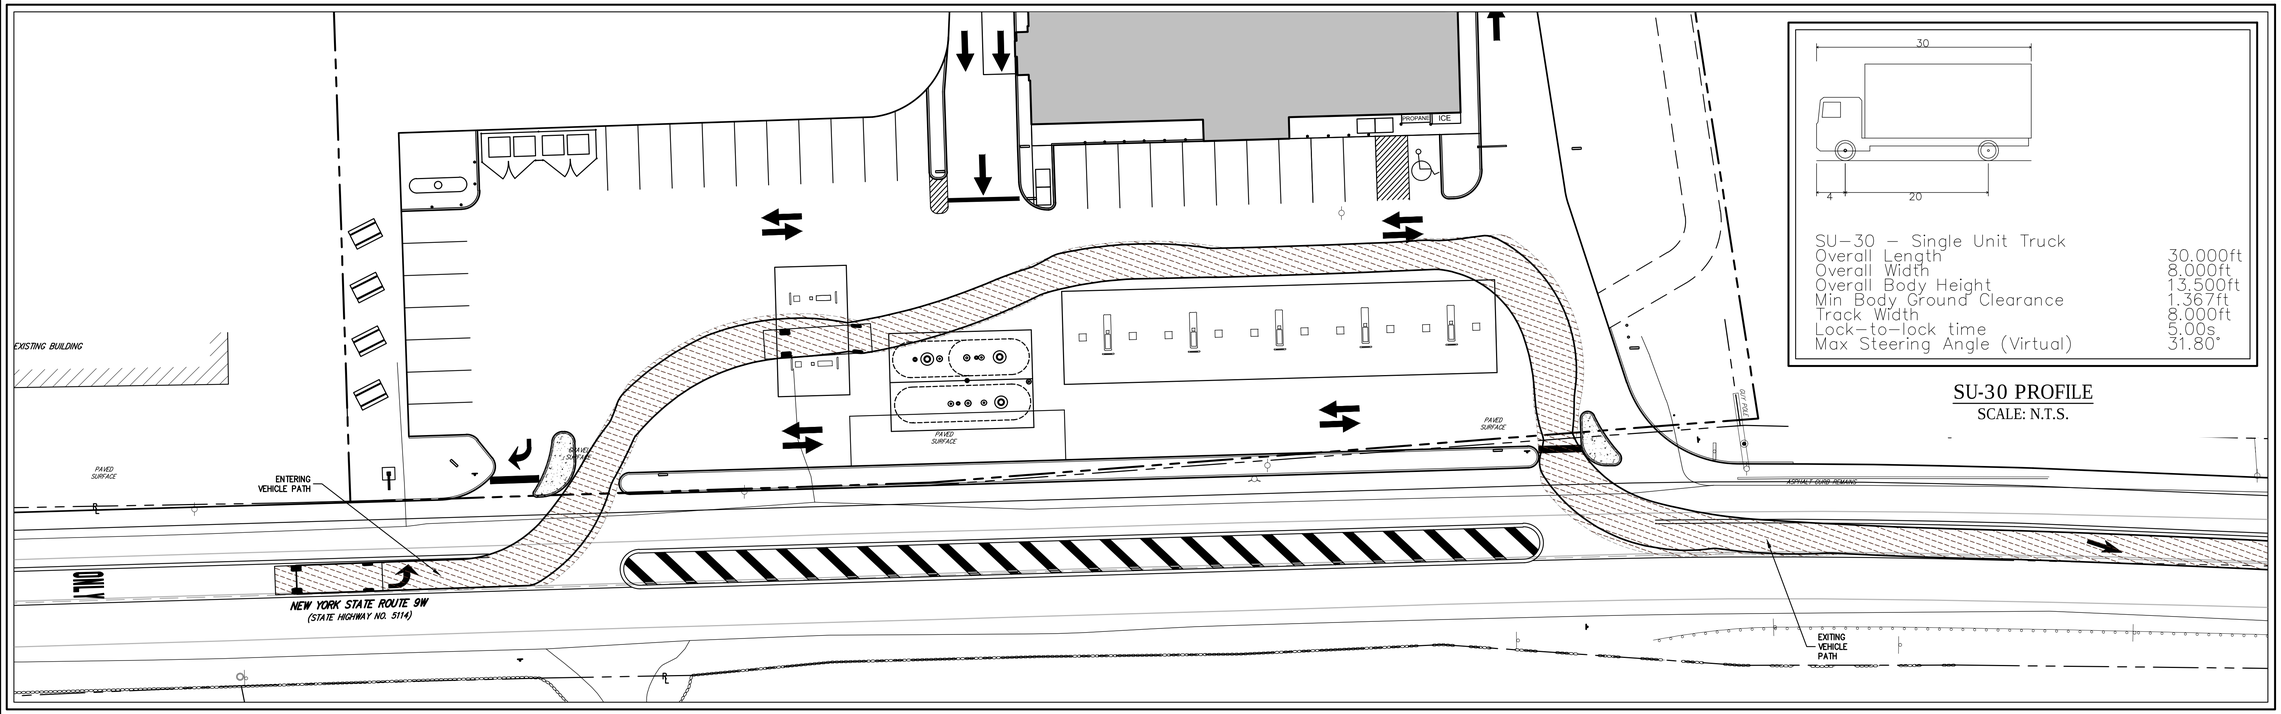

SU-30 PROFILE
SCALE: N.T.S.

SU-30 ENTERING FROM SOUTH PATH

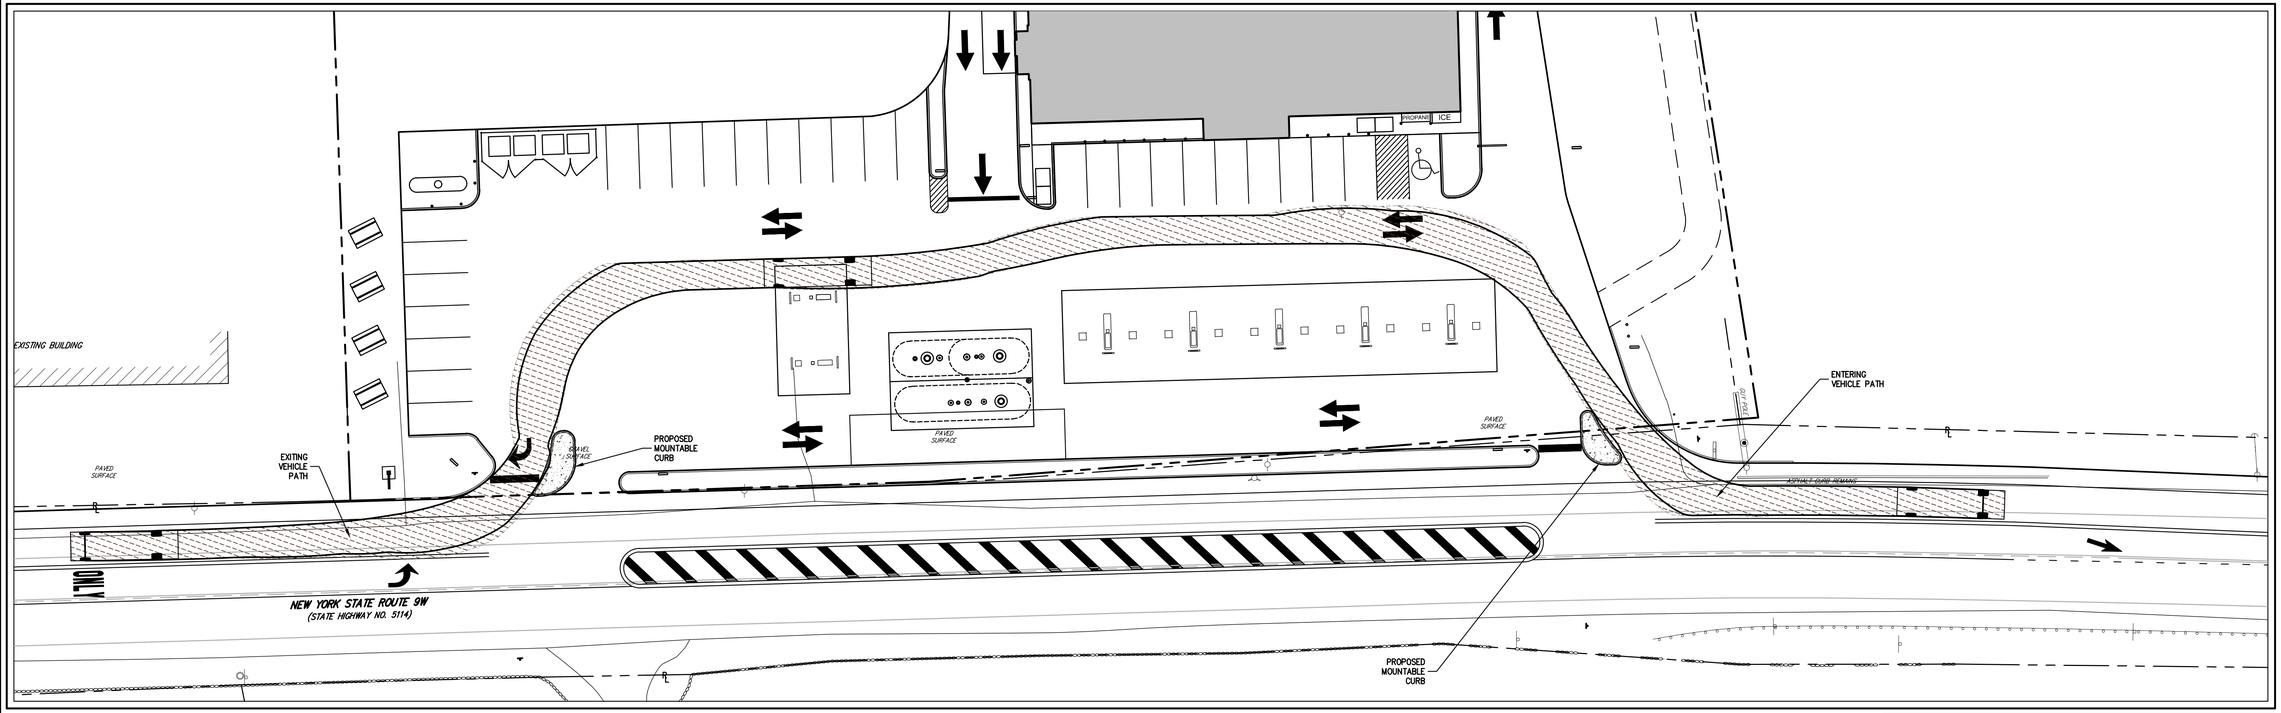

SU-30 ENTERING FROM NORTH PATH

GRAPHIC SCALE
20 0 10 20 40 80
(IN FEET)
1 inch = 20 ft.

No.	Revision	Date	By
	Previous Editions Obsolete		

APPLICANT/OWNER:
CPD ENERGY
536 MAIN STREET
NEW PALTZ, NEW YORK 12561

ARCHITECT:
CIRO INTERRANTE ARCHITECT, P.C.
85 MARKET STREET
POUGHKEEPSIE, NEW YORK 12601

JMC Planning, Engineering, Landscape Architecture & Land Surveying, PLLC
JMC Site Development Consultants, LLC
John Meyer Consulting, Inc.
120 BEDFORD ROAD - ARMONK, NY 10504
voice 914.273.5225 - fax 914.273.2102
www.jmcplic.com

JMC
SITE DEVELOPMENT CONSULTANTS

TURNING ANALYSIS PLAN (SU-30)
PROPOSED GAS STATION & CONVENIENCE STORE
1417 ROUTE 9W
TOWN OF MARLBOROUGH, NEW YORK

Drawn:	KRM	Approved:	RR
Scale:	1" = 20'		
Date:	12/05/2016		
Project No:	15119		
15119-HIGHWAY	SU-30 FUEL	A1-SU-30-FUEL.tar	
Drawing No:	TA-5		

ANY ALTERATION OF PLANS, SPECIFICATIONS, PLATS, AND REPORTS BEARING THE SEAL OF A LICENSED PROFESSIONAL ENGINEER OR LICENSED LAND SURVEYOR IS A VIOLATION OF SECTION 7209 OF THE NEW YORK STATE EDUCATION LAW, EXCEPT AS PROVIDED FOR BY SECTION 7209, SUBSECTION 2.

COPYRIGHT © 2016 by JMC - All Rights Reserved. No part of this document may be reproduced, stored in a retrieval system, or transmitted in any form or by means, electronic, mechanical, photocopying, recording or otherwise, without the prior written permission of JMC PLANNING, ENGINEERING, LANDSCAPE ARCHITECTURE & LAND SURVEYING, PLLC / JMC SITE DEVELOPMENT CONSULTANTS, LLC / JOHN MEYER CONSULTING, INC. ("JMC"). Any unauthorized use of this document shall be considered a violation of the statutory and common law of JMC and shall be subject to civil and criminal sanctions.

NOT FOR CONSTRUCTION