1/A1 FRONT ELEVATION

SCALE: 1/8" = 1'-0"

4/A1 RIGHT ELEVATION

SCALE: 1/8" = 1'-0"

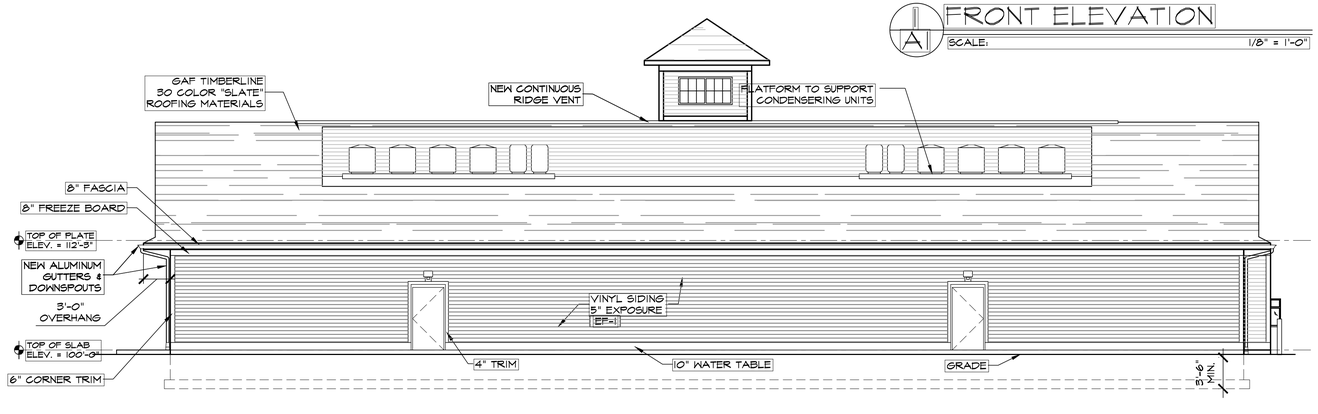

3/A1 REAR ELEVATION

SCALE: 1/8" = 1'-0"

2/A1 LEFT ELEVATION

SCALE: 1/8" = 1'-0"

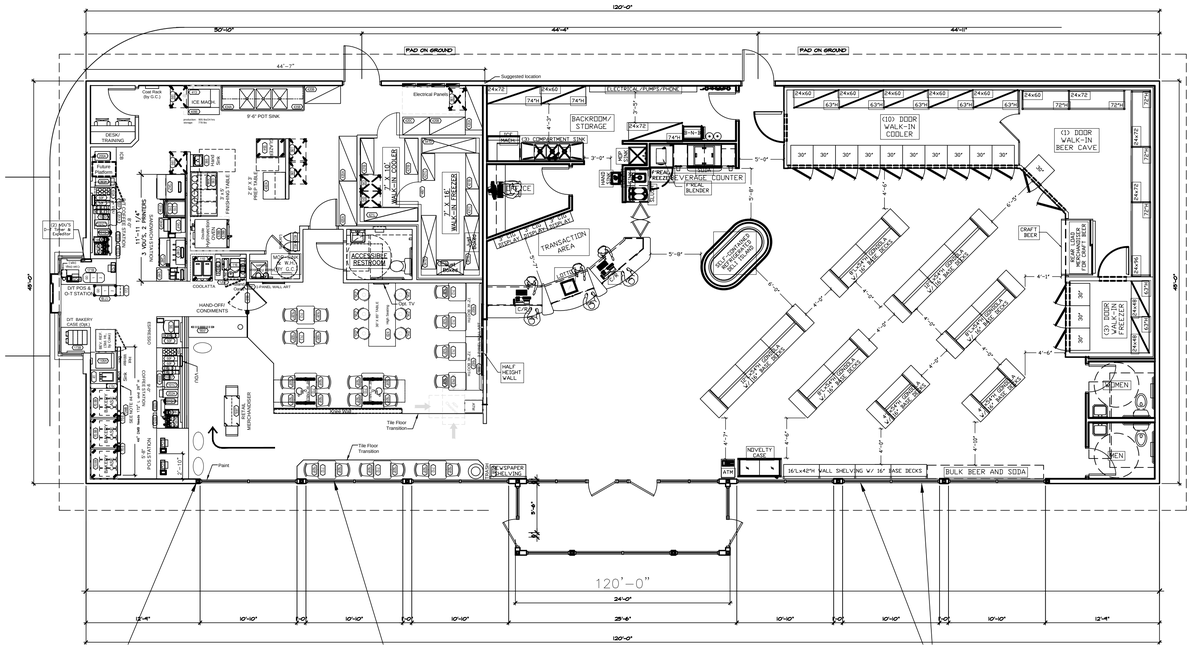

5/A1 PROPOSED FLOOR PLAN

SCALE: 1/8" = 1'-0"

REGISTERED ARCHITECT
CIRO INTERRANTE
19579
STATE OF NEW YORK

Revisions		
No. 1	10-24-15	DD - COORDINATION
No. 2	10-31-15	COORDINATION
No. 3	4-22-16	CPD COORDINATION
NO. 4		
No.	Date:	Description:

CIA
"IN THE SPIRIT OF COOPERATION"

PROPOSED SITE PLAN FOR:
CHESTNUT MART OF MARLBOROUGH
1417 ROUTE 9W MARLBOROUGH, NY

CIRO INTERRANTE ARCHITECT, P.C.
85 MARKET STREET POUGHKEEPSIE, NEW YORK 12601
(845) 473-7512 Office (845) 473-7525 Fax

Project No: 03-05

DRAWN BY: BM/MW/GG

ISSUED DATE: 5 MARCH 2015

SHEET NO. A1

ARCHITECTURAL

\\MYBOOKWORLD\Public\CIA-Projects Folder\2015 Drawings Folder\Chestnut\Chestnut Marlboro\10-5-16 for PB\10-5-16 building design.dwg, 10/5/2016 3:41:12 PM, DWG To PDF.pc3