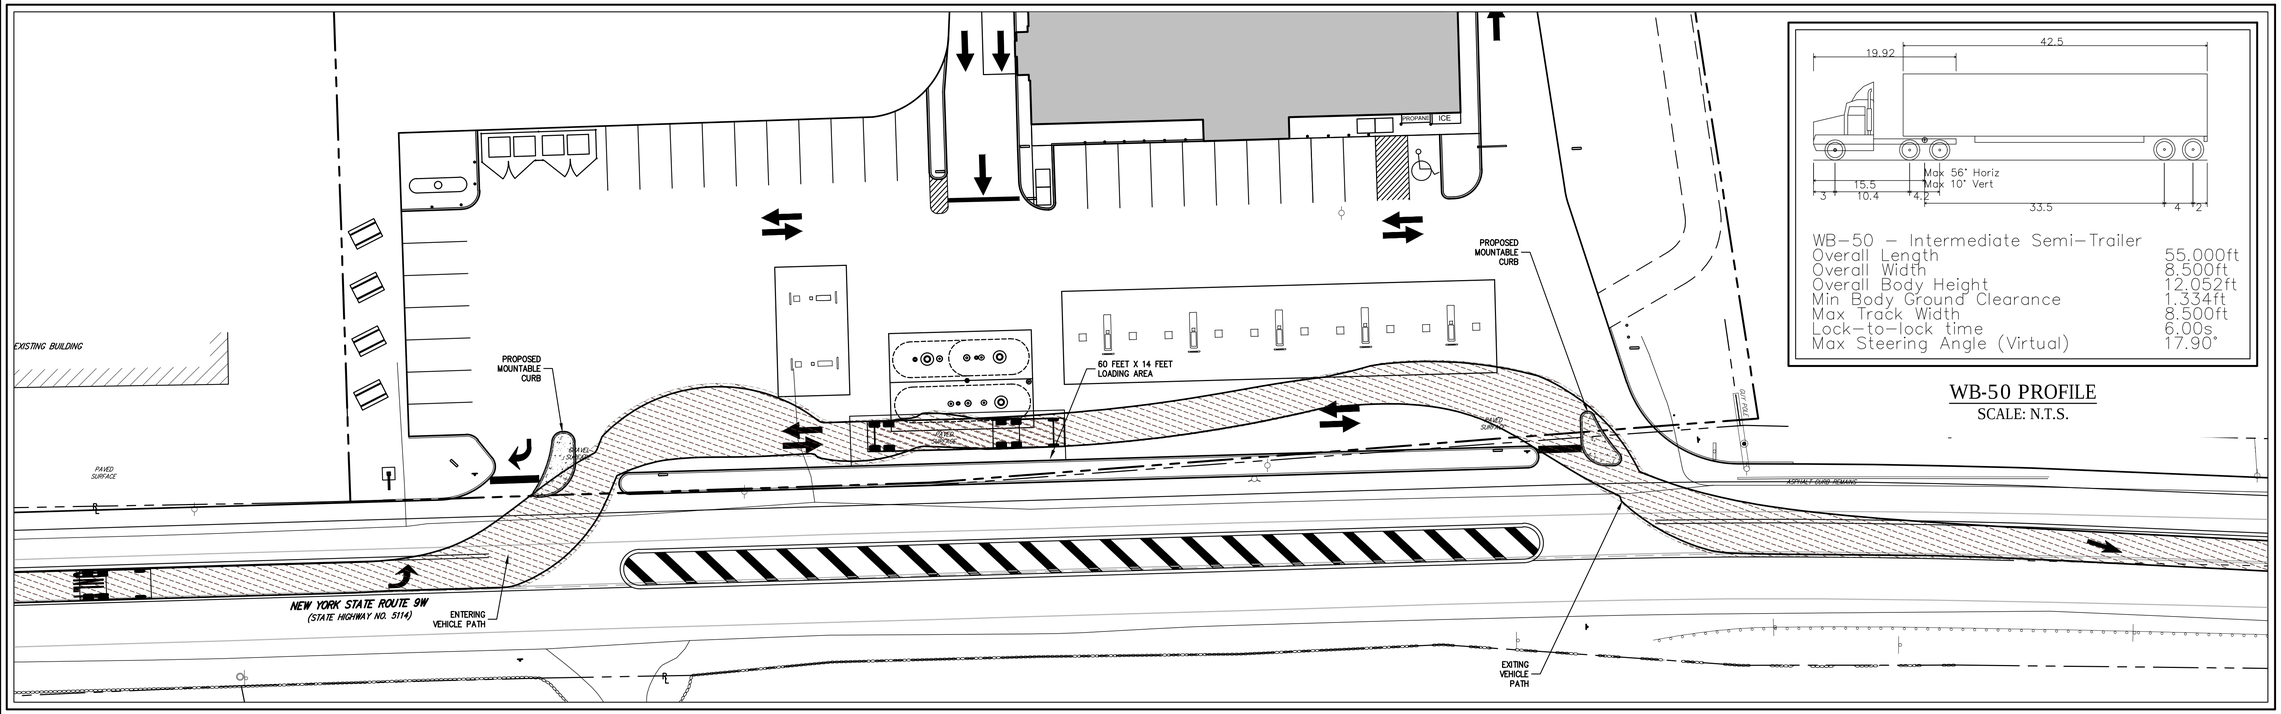

WB-50 PROFILE
SCALE: N.T.S.

WB-50 ENTERING FROM SOUTH PATH

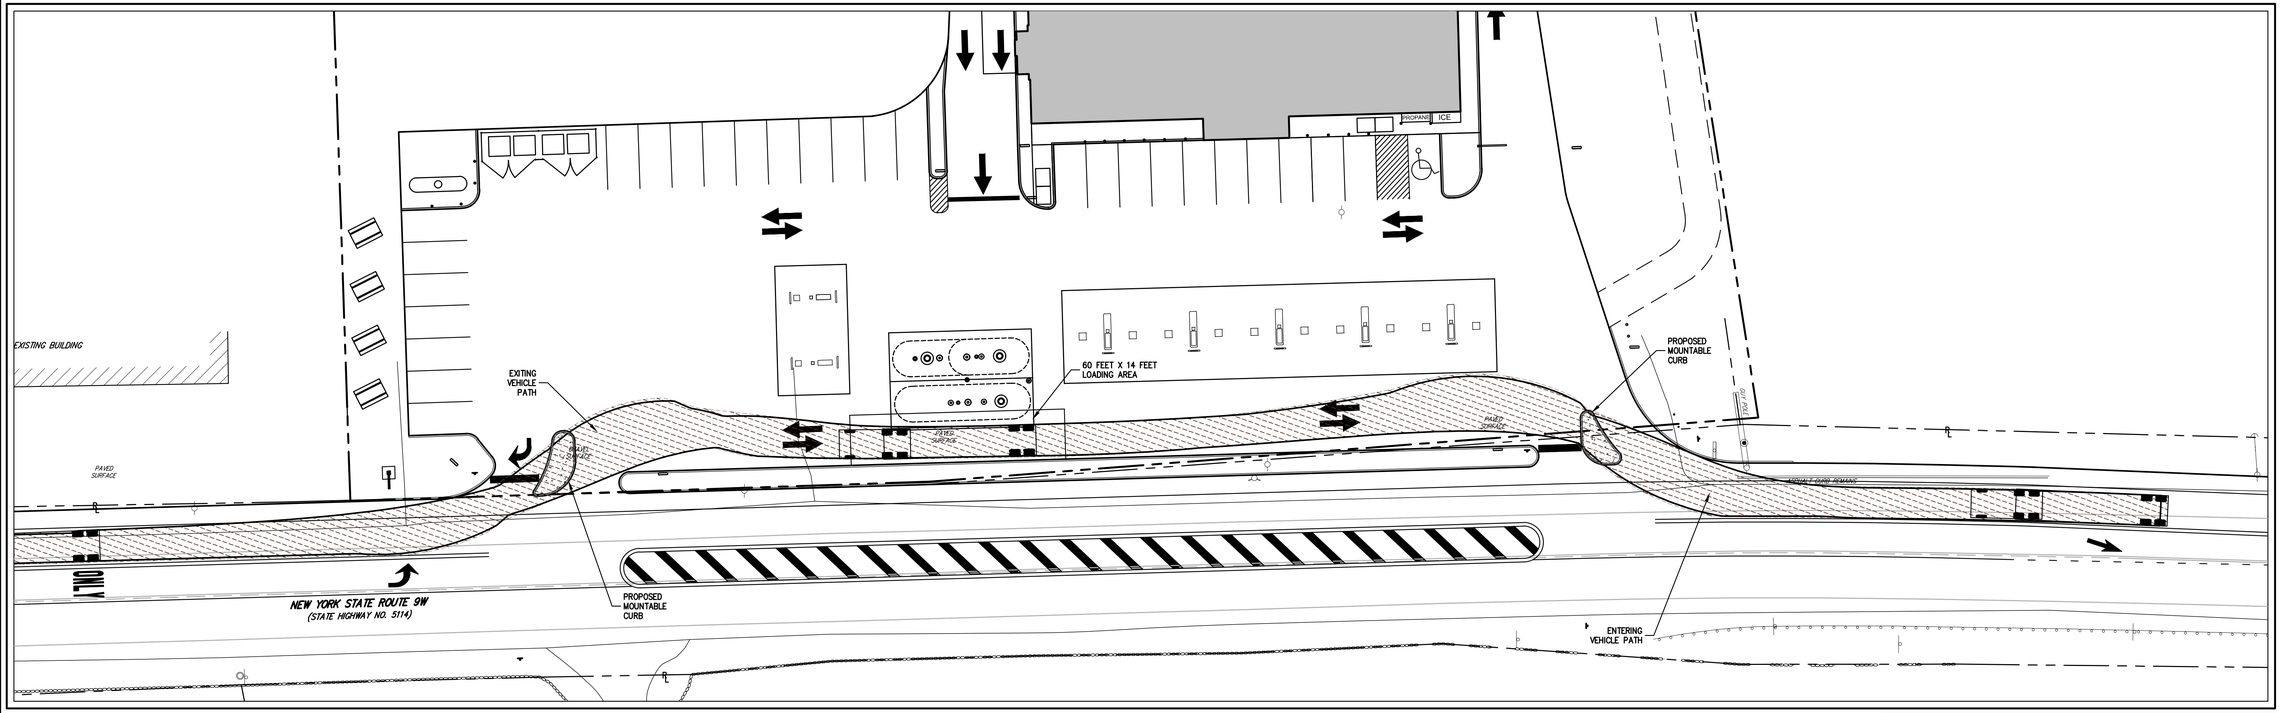

WB-50 ENTERING FROM NORTH PATH

GRAPHIC SCALE

20 0 10 20 40 80

(IN FEET)
1 inch = 20 ft.

No.	Revision	Date	By
1.	REVISED PER NYSDOT COMMENTS	10/17/2016	KRM
2.	REVISED PER COUNTY COMMENTS	12/02/2016	KRM
	Previous Editions Obsolete		

APPLICANT/OWNER:
CPD ENERGY
536 MAIN STREET
NEW PALTZ, NEW YORK 12561

ARCHITECT:
CIRO INTERRANTE ARCHITECT, P.C.
85 MARKET STREET
POUGHKEEPSIE, NEW YORK 12601

JMC Planning, Engineering, Landscape Architecture & Land Surveying, PLLC
JMC Site Development Consultants, LLC
John Meyer Consulting, Inc.
120 BEDFORD ROAD - ARMONK, NY 10504
voice 914.273.5225 - fax 914.273.2102
www.jmcplic.com

TURNING ANALYSIS PLAN (WB–50)

PROPOSED GAS STATION & CONVENIENCE STORE
1417 ROUTE 9W
TOWN OF MARLBOROUGH, NEW YORK

Drawn: KRM Approved: RR
Scale: 1" = 20'
Date: 03/31/2016
Project No: 15119
15119-HIGHWAY | WB-50 | TA-WB-50.scr
Drawing No:
TA–1

NOT FOR CONSTRUCTION

ANY ALTERATION OF PLANS, SPECIFICATIONS, PLATS, AND REPORTS BEARING THE SEAL OF A LICENSED PROFESSIONAL ENGINEER (PE) AND/OR LICENSED LAND SURVEYOR (LS) IS A VIOLATION OF SECTION 7209 OF THE NEW YORK STATE EDUCATION LAW, EXCEPT AS PROVIDED FOR BY SECTION 7209, SUBSECTION 2.

COPYRIGHT © 2016 by JMC - All Rights Reserved. No part of this document may be reproduced, stored in a retrieval system, or transmitted in any form or by means, electronic, mechanical, photocopying, recording or otherwise, without the prior written permission of JMC PLANNING, ENGINEERING, LANDSCAPE ARCHITECTURE & LAND SURVEYING, PLLC / JMC SITE DEVELOPMENT CONSULTANTS, LLC / JOHN MEYER CONSULTING, INC. ("JMC"). Any unauthorized use of this document shall be in violation of applicable federal and state laws and is strictly prohibited. Violators will be prosecuted to the full extent of the law.